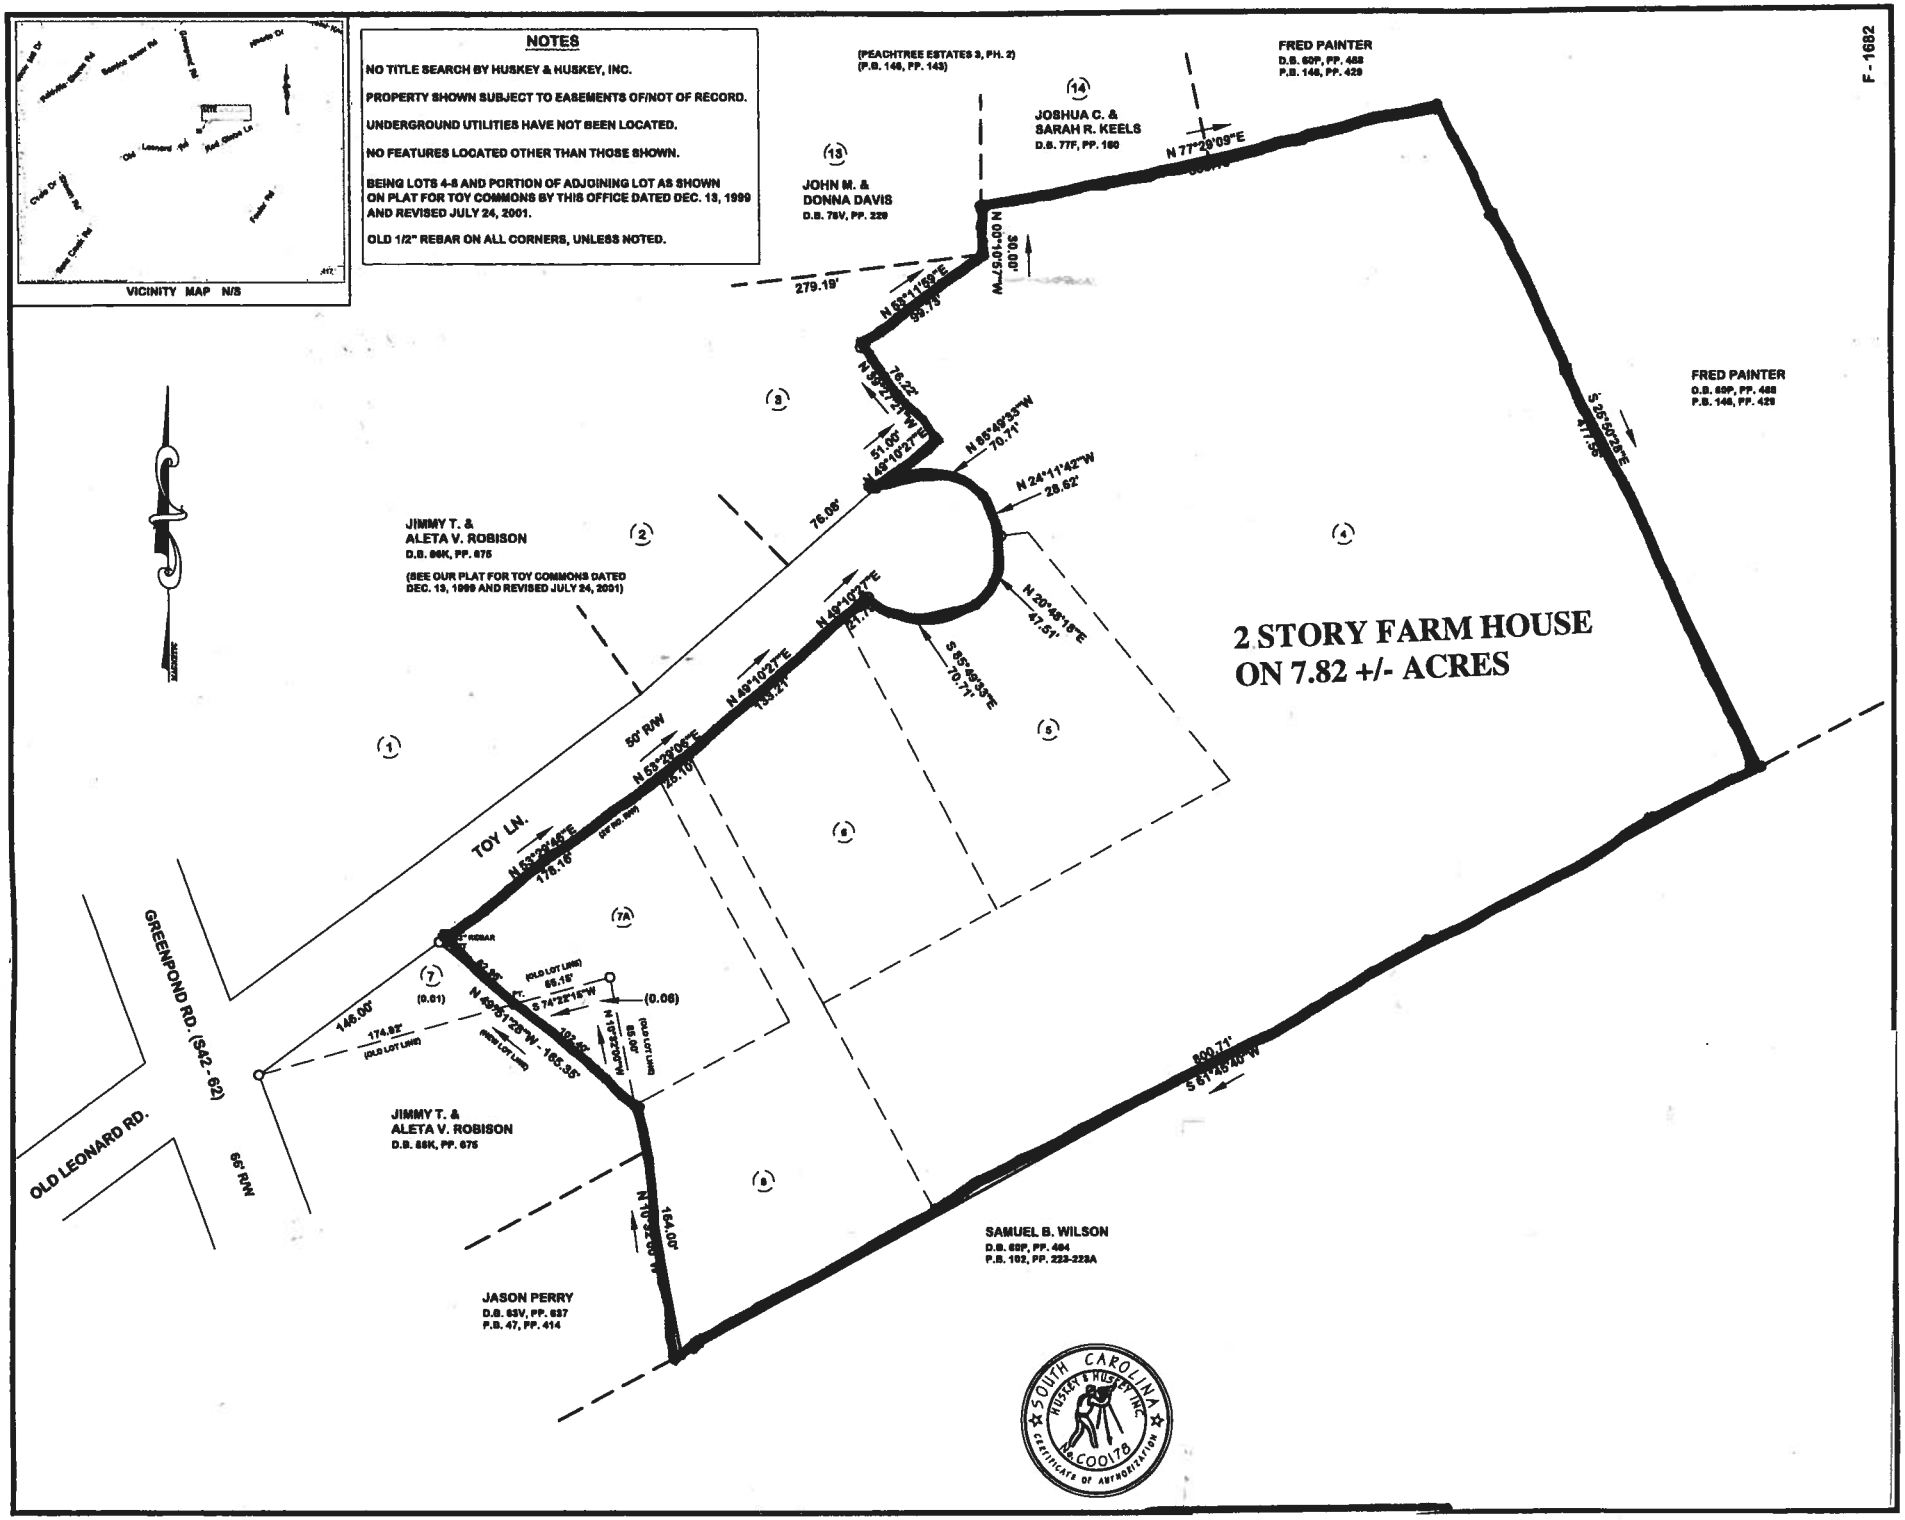
F - 1682
VICINITY MAP N/S
NOTES
NO TITLE SEARCH BY HUSKEY & HUSKEY, INC.
PROPERTY SHOWN SUBJECT TO EASEMENTS OF/NOT OF RECORD.
UNDERGROUND UTILITIES HAVE NOT BEEN LOCATED.
NO FEATURES LOCATED OTHER THAN THOSE SHOWN.
BEING LOTS 4-8 AND PORTION OF ADJOINING LOT AS SHOWN ON PLAT FOR TOY COMMONS BY THIS OFFICE DATED DEC. 13, 1999 AND REVISED JULY 24, 2001.
OLD 1/2" REBAR ON ALL CORNERS, UNLESS NOTED.
(PEACHTREE ESTATES 3, PH. 2) (P.B. 146, PP. 143)
FRED PAINTER D.B. 60P, PP. 468 P.B. 146, PP. 429
JOSHUA C. & SARAH R. KEELS D.B. 77F, PP. 160
JOHN M. & DONNA DAVIS D.B. 75V, PP. 229
N 77°29'09"E
279.19'
N 53°11'59"E 55.73'
N 00°57'01"W 30.00'
N 39°27'21"W 78.22'
51.00'
N 45°10'27"E
N 85°49'35"W 70.71'
N 24°11'42"W 28.62'
N 20°48'18"E 47.51'
S 85°49'35"E 70.71'
N 45°10'27"E 21.76'
N 45°10'27"E 135.21'
76.06'
S 25°50'28"E 417.55'
FRED PAINTER D.B. 60P, PP. 468 P.B. 146, PP. 429
JIMMY T. & ALETA V. ROBISON D.B. 86K, PP. 675
(SEE OUR PLAT FOR TOY COMMONS DATED DEC. 13, 1999 AND REVISED JULY 24, 2001)
2 STORY FARM HOUSE ON 7.82 +/- ACRES
50' R/W
N 53°22'06"E 215.10'
TOY LN.
N 53°22'06"E 176.16'
(SFD ROW)
1" REBAR
(OLD LOT LINE) 55.15'
S 74°22'15"W
(0.06)
(0.01)
N 49°51'28"W - 185.35'
(NEW LOT LINE)
N 75°22'00"E 85.00'
(OLD LOT LINE)
174.85'
(OLD LOT LINE)
145.00'
GREENPOND RD. (S42 - 62)
OLD LEONARD RD.
66' R/W
JIMMY T. & ALETA V. ROBISON D.B. 86K, PP. 675
JASON PERRY D.B. 63V, PP. 637 P.B. 47, PP. 414
N 10°37'00"W 164.00'
SAMUEL B. WILSON D.B. 60P, PP. 464 P.B. 102, PP. 223-223A
800.71'
S 61°45'40"W
SOUTH CAROLINA HUSKEY & HUSKEY, INC. C.O.A. C00178 CERTIFICATE OF AUTHORIZATION